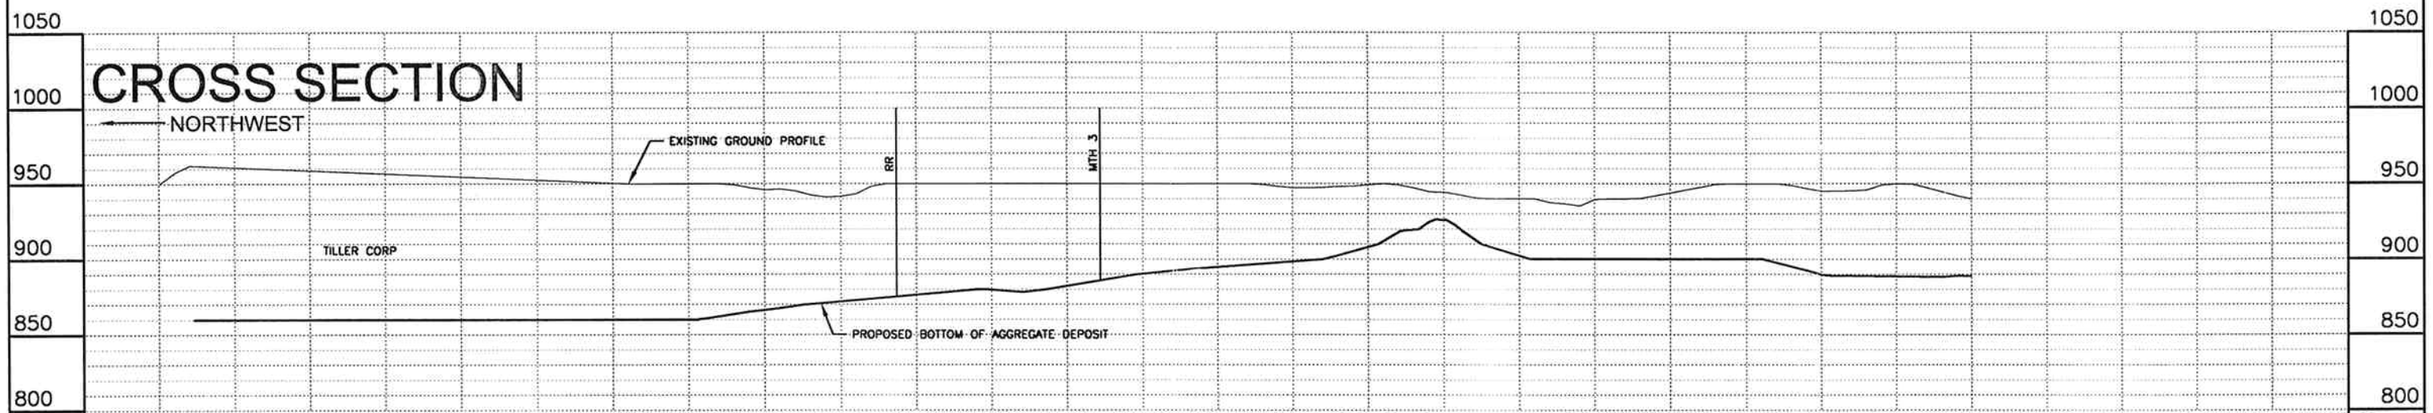

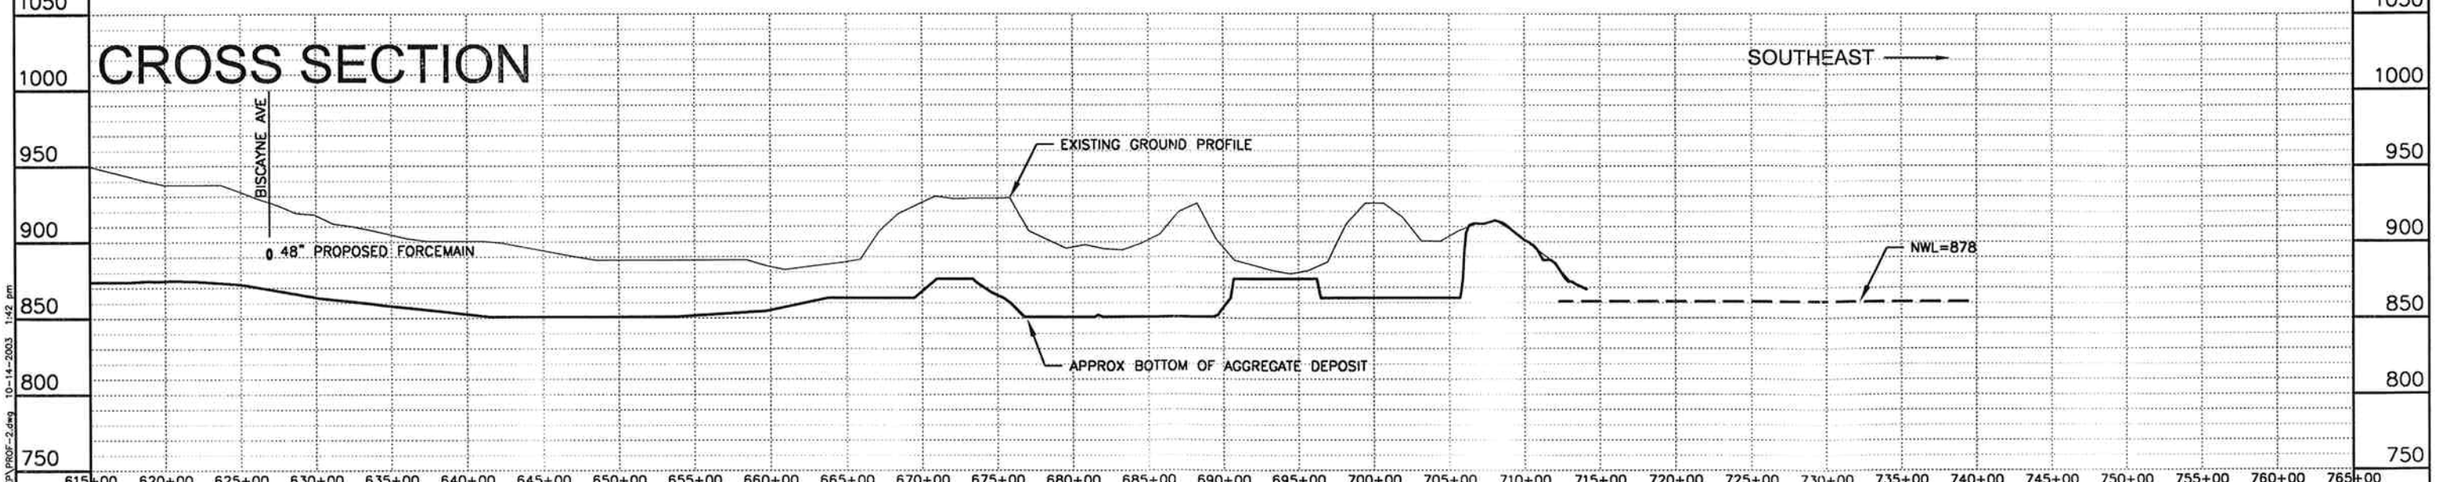

HORIZ. 500 0 500 SCALE FEET
VERT. 50 0 50 SCALE FEET

BOLTON & MENK, INC
CONSULTING ENGINEERS & SURVEYORS
MANKATO, MN FAIRMONT, MN SLEEPY EYE, MN WILLMAR, MN
BURNSVILLE, MN CHASKA, MN AMES, IA LIBERTY, MO

EMPIRE TOWNSHIP
SAND & GRAVEL MINING AND ACCESSORY USES
PROFILES
CROSS SECTION 500+00–715+00

EXHIBIT 10C

H:\Emp\T1520711\EP\PROF-2.dwg 10-14-2003 1:42 pm